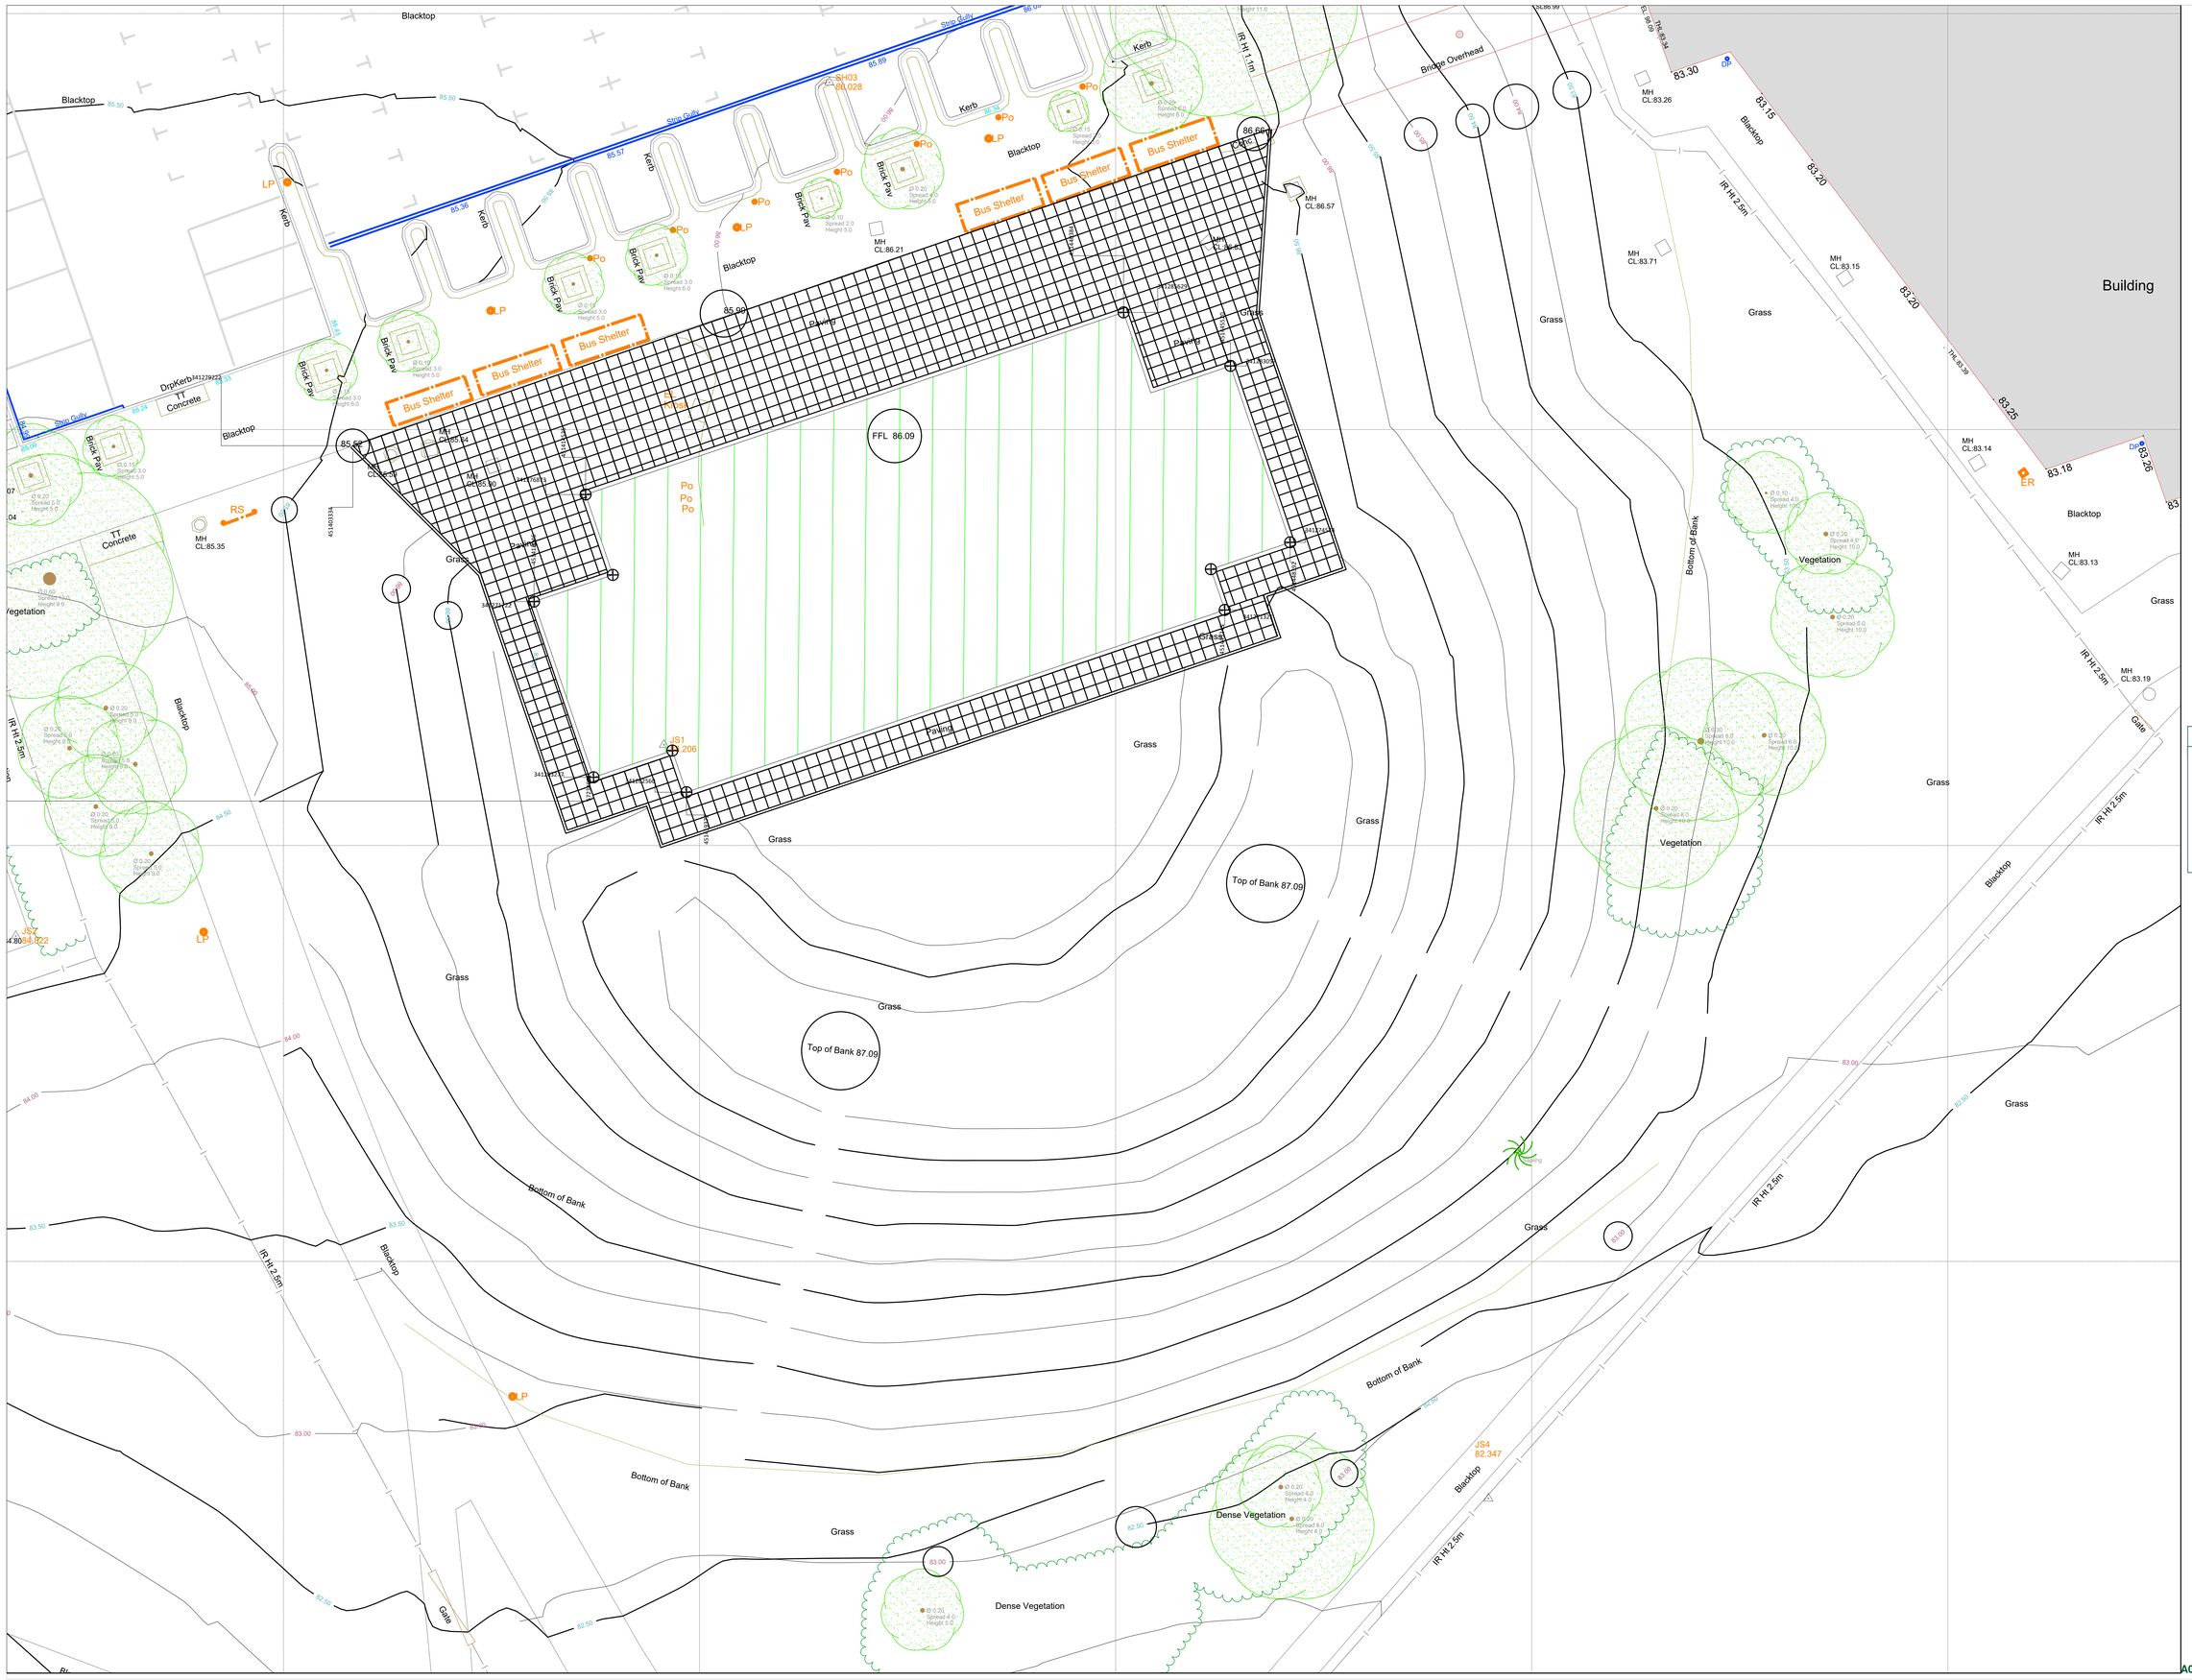

AA PROJECTS

Notes:

Key:

Site boundary

Ownership boundary

KEY:

BL	Bed Level	Air Conditioning Unit	Life Preserver
CL	Cover level	Antenna	Service Marker
DP	Down Pipe	Air Valve	Post Box
DPG	Down Pipe Gully	Belisha Beacon	Parking Meter
Gy	Gully	Benchmark	Post
IL	Invert level	Bollard	Crossing Control
KO	Kerb Outlet	Cable Box	Reflective Post
MH	Manhole	Bus Stop	Road Sign
RL	Ridding Ext	British Telecom	Speed Camera
WL	Water level	Cable Television	Sign Post
BH	Bore Hole	Cigarette Bin	Stop Valve
EL	Eave Level	Communication Cover	Tap
FGL	Flat Roof Level	Dog Waste Bin	Telecomms Cover
PL	Parapet Level	Electric Cover	Traffic Light
RL	Ridge Level	Electric Pillar	Telegraph Pole
Spr. LvL	Arch Springing Level	Earth rod	Traffic Signal Cover
UcB	Underside of Beam	Fire Hydrant	Vent Pipe
UcF	Underside of Footing	Flood Light	Water Meter
F	Truck Diameter	Flag Pole	Wash Out
GP	Gate Post	Ground Light	Water Valve
MB/MD	Multi Bole Trunk	Gas valve	FFL
TD	Tree Canopy Level	Inspection Cover	TKL
TT	Tactile Paving	Lamp Post	Gate

Boundary Line
Building Roof Line
Building
Building Canopy
Edge of Scrub
Edge of Vegetation
Embankment Bottom
Embankment Top
Kerb
Kerb - Drop
Kerb - Top

Fence
OS Detail
Steps
Trackway
Tree Canopy
Verge
Verge Concrete
Verge Grass
Verge Tarmac
Wall
Water Edge

Suffixes
(D) - Dilapidated (IL) - Illuminated (R) - Retractable (RF) - Reflective

Station	Easting (m)	Northing (m)	Level (m)
JS1	451418.287	341264.839	88.206
JS2	451387.132	341255.644	84.822
JS3	451430.580	341201.132	81.193
JS4	451456.976	341230.557	82.347
JS5	451349.071	341243.748	85.014
JS6	451572.860	341301.776	83.096
JS7	451278.749	341268.621	90.582
JS8	451247.793	341250.619	91.081
JS9	451308.787	341309.756	90.181
SH02	451446.523	341317.786	86.528
SH03	451426.244	341296.689	86.028
SH04	451505.692	341275.984	83.219

Planning

Copyright: All rights reserved. This drawing must not be reproduced without permission from AA Projects Ltd. Do not scale off this drawing. All dimensions are to be checked on site by contractor / sub contractor. Any discrepancies to be reported to AA Projects Ltd.

Rev	Date	Revision notes	By	Check

AA PROJECTS
Alpha Tower
Suffolk St Queensway
Birmingham
B1 1TT
Tel: 0121 788 1344
Office Locations
Birmingham, Leeds, Liverpool, London, Manchester, Oxford
www.aaprojects.co.uk

Client: Bilborough Sixth form College	Drawing Title: Site Layout Hard Landscaping	
Project Title: New Sciences and General Teaching Block	Drawn: CRH	Date: April /22
	Checked: MM	Date: April /22
A0 DWG No: 19275-004	Scale: 1:100	Revision